5'-10"

1/2" x 1/2" ALUMINUM MOUNTING BARS - ANNODIZED DARK GREY TO MATCH EXISTING GRILLE

CORCORAN

GALLERY

EXISTING BRONZE GRILLE

OF ART

ALUMILITED LETTERS

8" 8" 8" 8" 8"

CAST ALUMINUM LETTERS OVER FRONT ENTRANCE

SCALE 1 1/2" = 1'-0"

CORCORAN GALLERY OF ART
17th & NEW YORK AVE

SEPT 16 '58 DATE	FAULKNER KINGSBURY & STENHOUSE	SCALE H.H.W.
REVISED	ARCHITECTS	BY
	1200 - 18th ST. N.W. WASHINGTON 6, D. C.	DRAWING NO. 1 of 2

6" HIGH ALUM. LETTERS

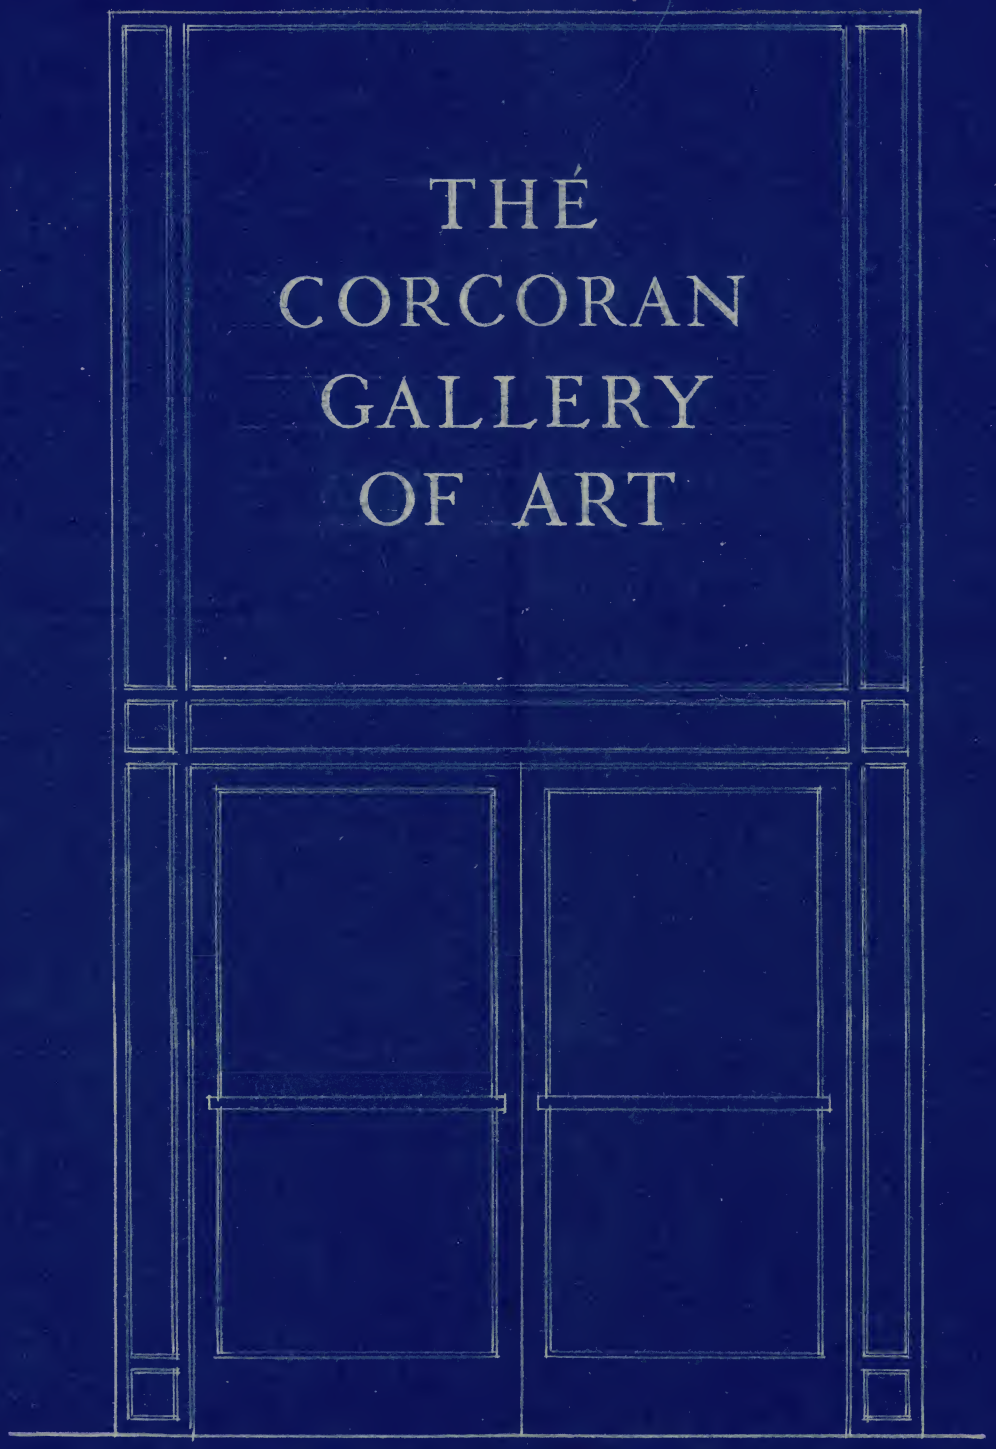

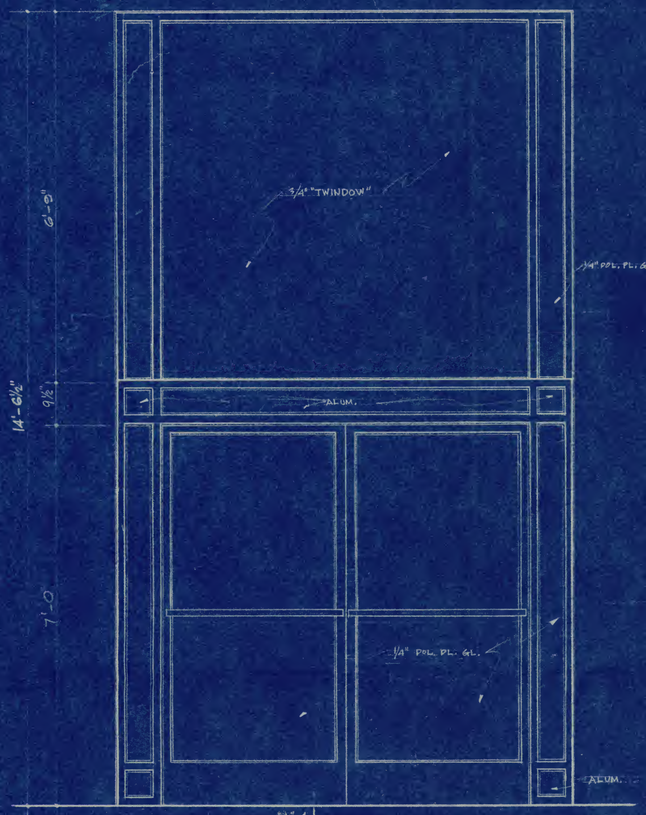

INTERIOR ELEVATION

SCALE: 3/4"=1'-0"

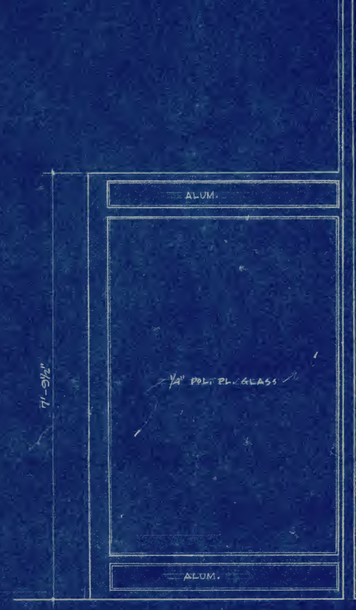

SIDE ELEVATION

SCALE: 3/4" =1'-0"

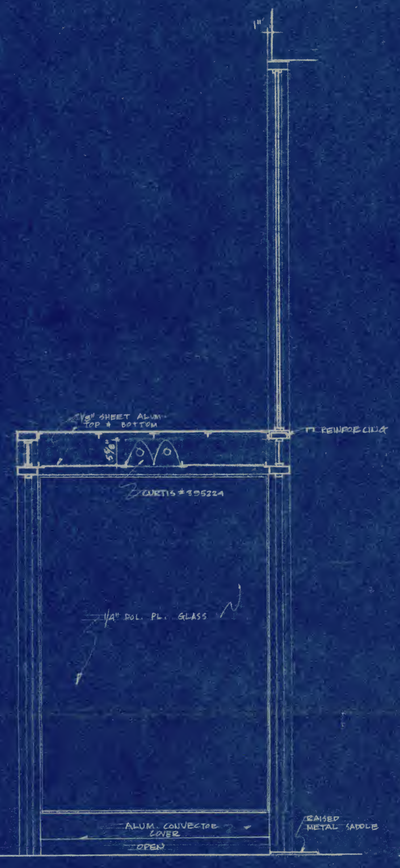

SECTION "A-A"

SCALE: 3/4"=1'-0"

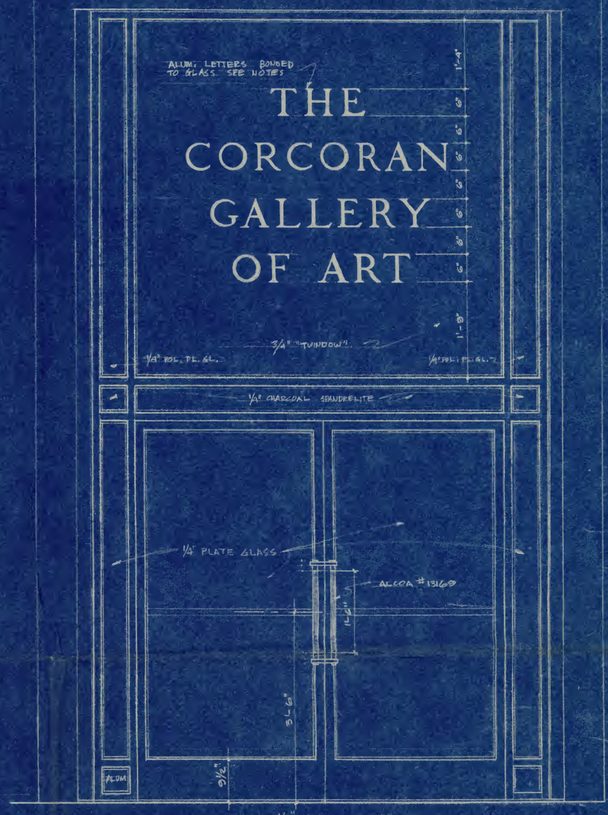

EXTERIOR ELEVATION

SCALE: 3/4"=1'-0"

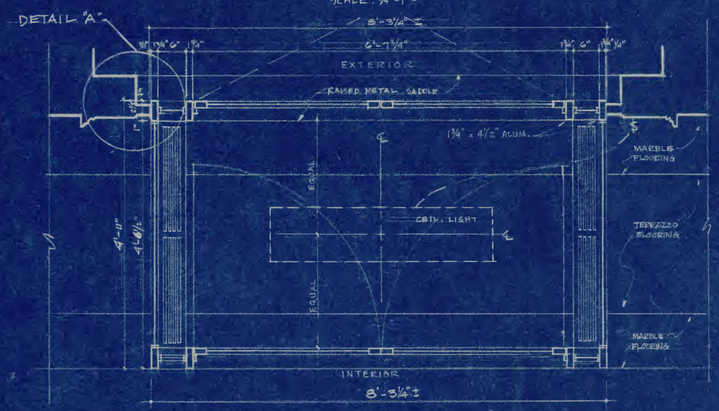

PLAN

SCALE: 3/4"=1'-0"

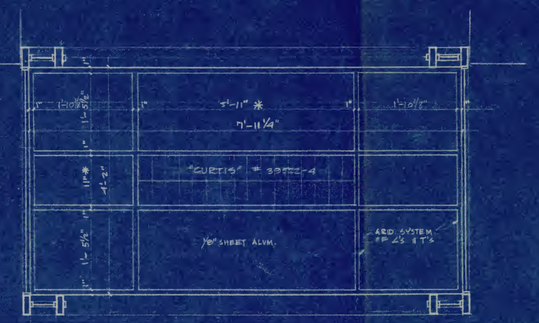

REFLECTED CEIL. PLAN

SCALE: 3/4" =1'-0"

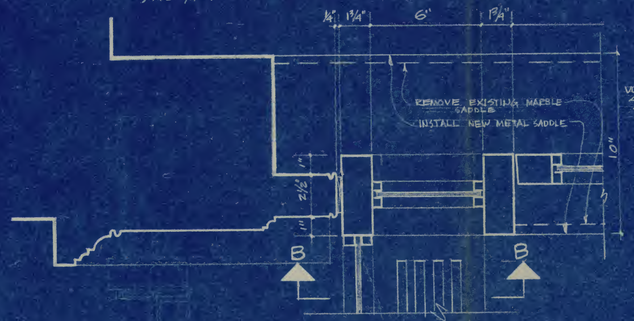

DETAIL "A"

SCALE: 3"=1'-0"

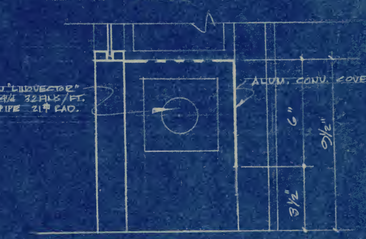

SECT. "B-B"

SCALE: 3"=1'-0"

NOTES:

1. CONTRACTOR TO VERIFY ALL DIMENSIONS AT SITE
2. DOORS & ALL METAL TO BE ALUMILITE, SATIN FINISH ALUMILITE.
3. DOORS TO BE WEATHERSTRIPPED & EQUIPPED WITH NORTON EXTRUDED ALUM SURFACE DOOR CLOSER #750-H
4. ALUMINUM LETTERS BY H.W. KNIGHT & SON, STYLE - "PRISMATIC" 6" HIGH. BONDED TO GLASS WITH ARALDITE TYPE I ALUM COLORED EPOXY BY CIBA CO., INC., N.Y.
5. CONTRACTOR TO SUBMIT SHOP DWGS. ON METALWORK & LETTERING.

ENTRANCE DOOR & VESTIBULE

CORCORAN GALLERY OF ART
17th & NEW YORK AVE.

DATE: June 30 '58	FAULKNER, KINGSBURY & STENHOUSE	SCALE: AS NOTED
REVISED: Aug. 20 '58	ARCHITECTS	DRAWN BY: RM
Sept. 8, 58	1200 - 18TH ST., N.W. WASHINGTON 6, D.C.	CHECKED BY:
MAY 20 '58		DRAWING NO. 1 OF 1

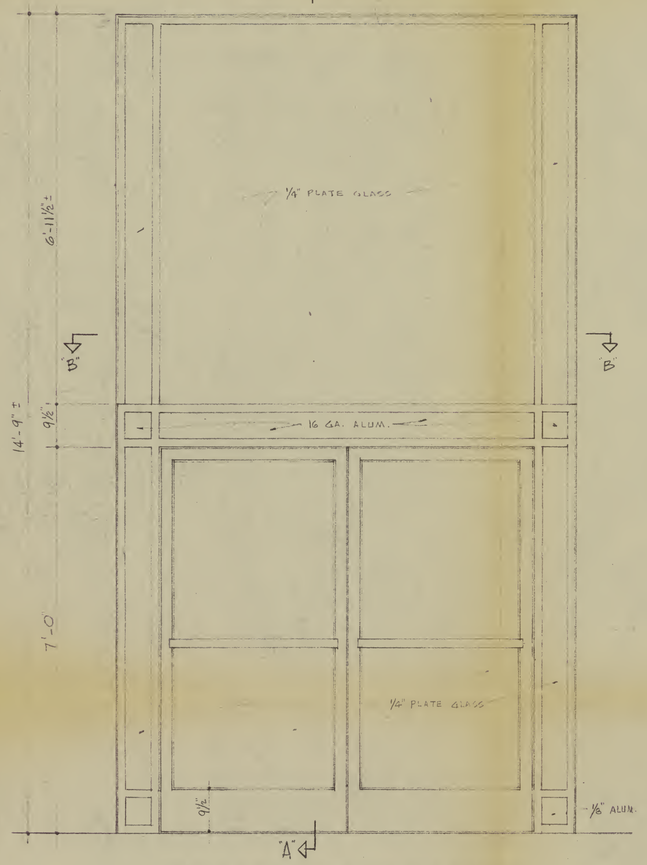

INTERIOR ELEVATION

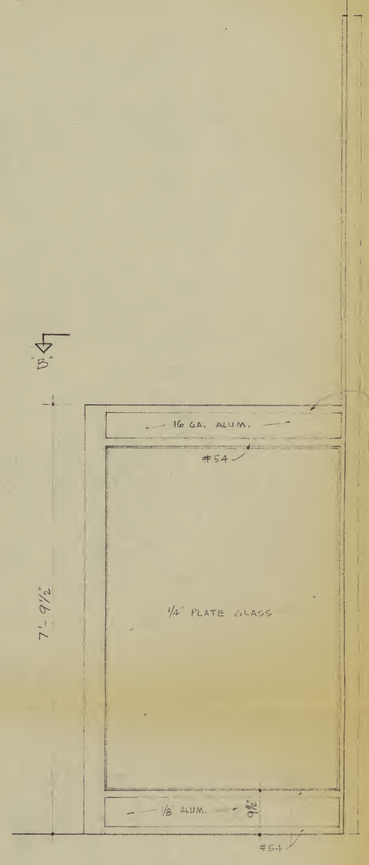

SIDE ELEVATION

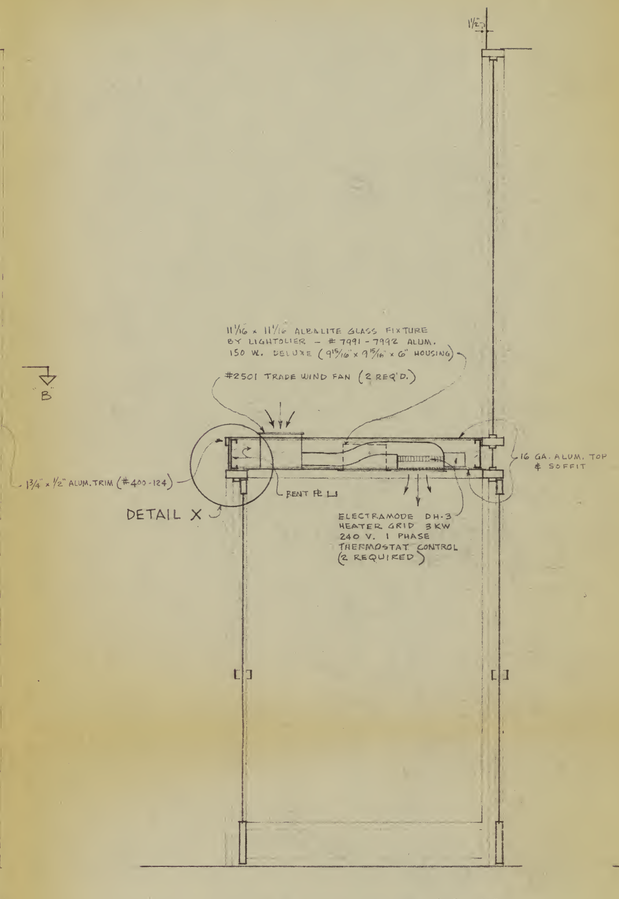
11½"
11/16 x 11 1/16 ALBALITE GLASS FIXTURE BY LIGHTOLIER – #7991-7992 ALUM. 150 W. DELUXE (9 15/16 x 9 7/16 x 6" HOUSING)
#2501 TRADE WIND FAN (2 REQ'D.)
16 GA. ALUM. TOP & SOFFIT
1¾ x ½" ALUM. TRIM (#400-124)
DETAIL X
BENT PL
ELECTRAMODE DH-3 HEATER GRID 3 KW 240 V. 1 PHASE THERMOSTAT CONTROL (2 REQUIRED)

SECTION "A-A"

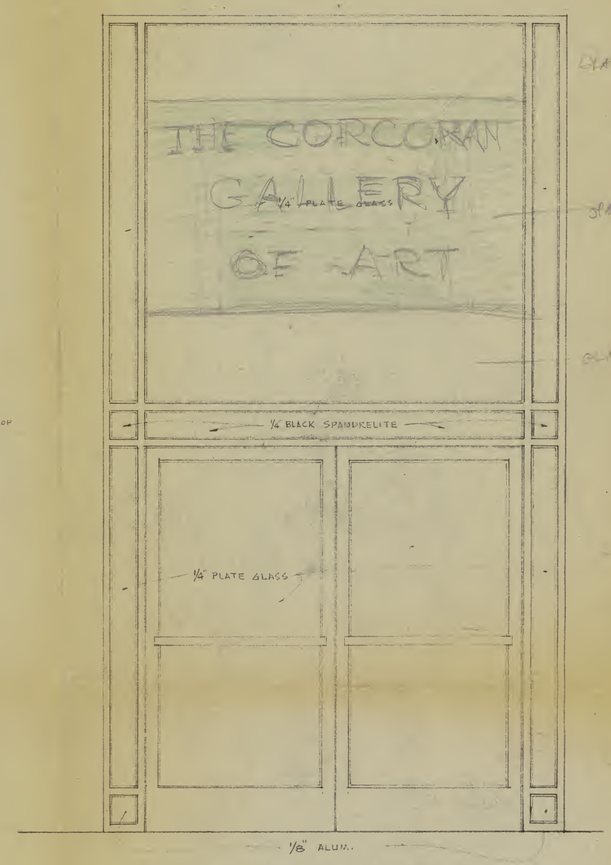

EXTERIOR ELEVATION

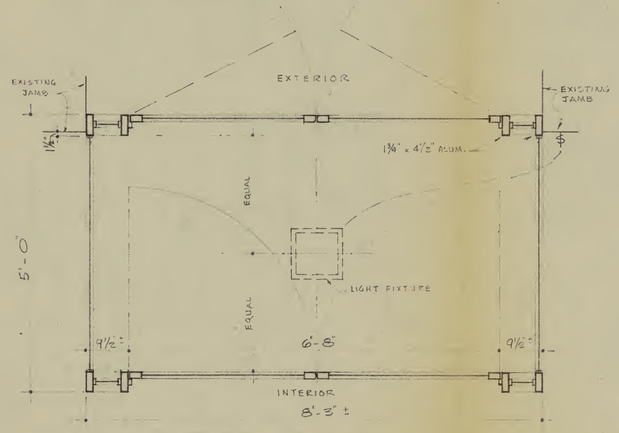

PLAN

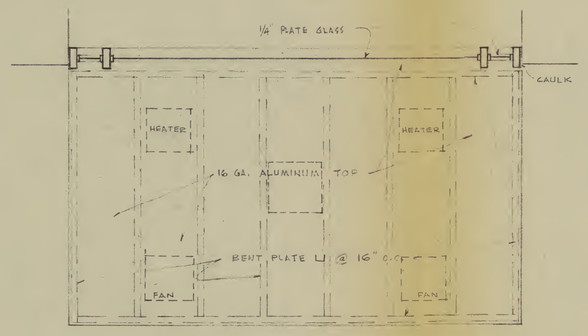

PLAN AT B-B

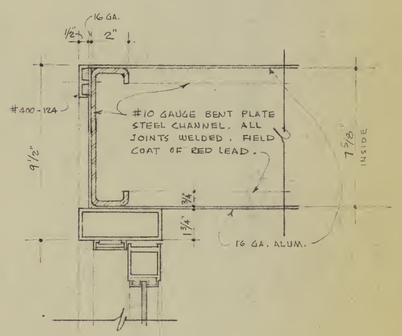

DETAIL "X"

SCALE 3" = 1'-0"

NOTES:

DOORS & TRIM TO BE PITCO TUBELITE ALUMINUM SATIN FINISH & ALUMILITED. DOORS TO BE WEATHER-STRIPED & TO HAVE RIXON FLOOR CHECKS & HOLD OPEN ARMS. ALUM THRESHOLD EXTERIOR DOORS.

ENTRANCE DOOR & VESTIBULE

CORCORAN GALLERY OF ART
17th & NEW YORK AVE.

June 30 '58 DATE	FAULKNER, KINGSBURY & STENHOUSE ARCHITECTS 1200 - 18TH ST. N.W. WASHINGTON 6, D.C.	SCALE
REVISED Aug. 20 '58 Sept. 3, 58		DRAWING NO.
		SHEET NO. 2 of 2